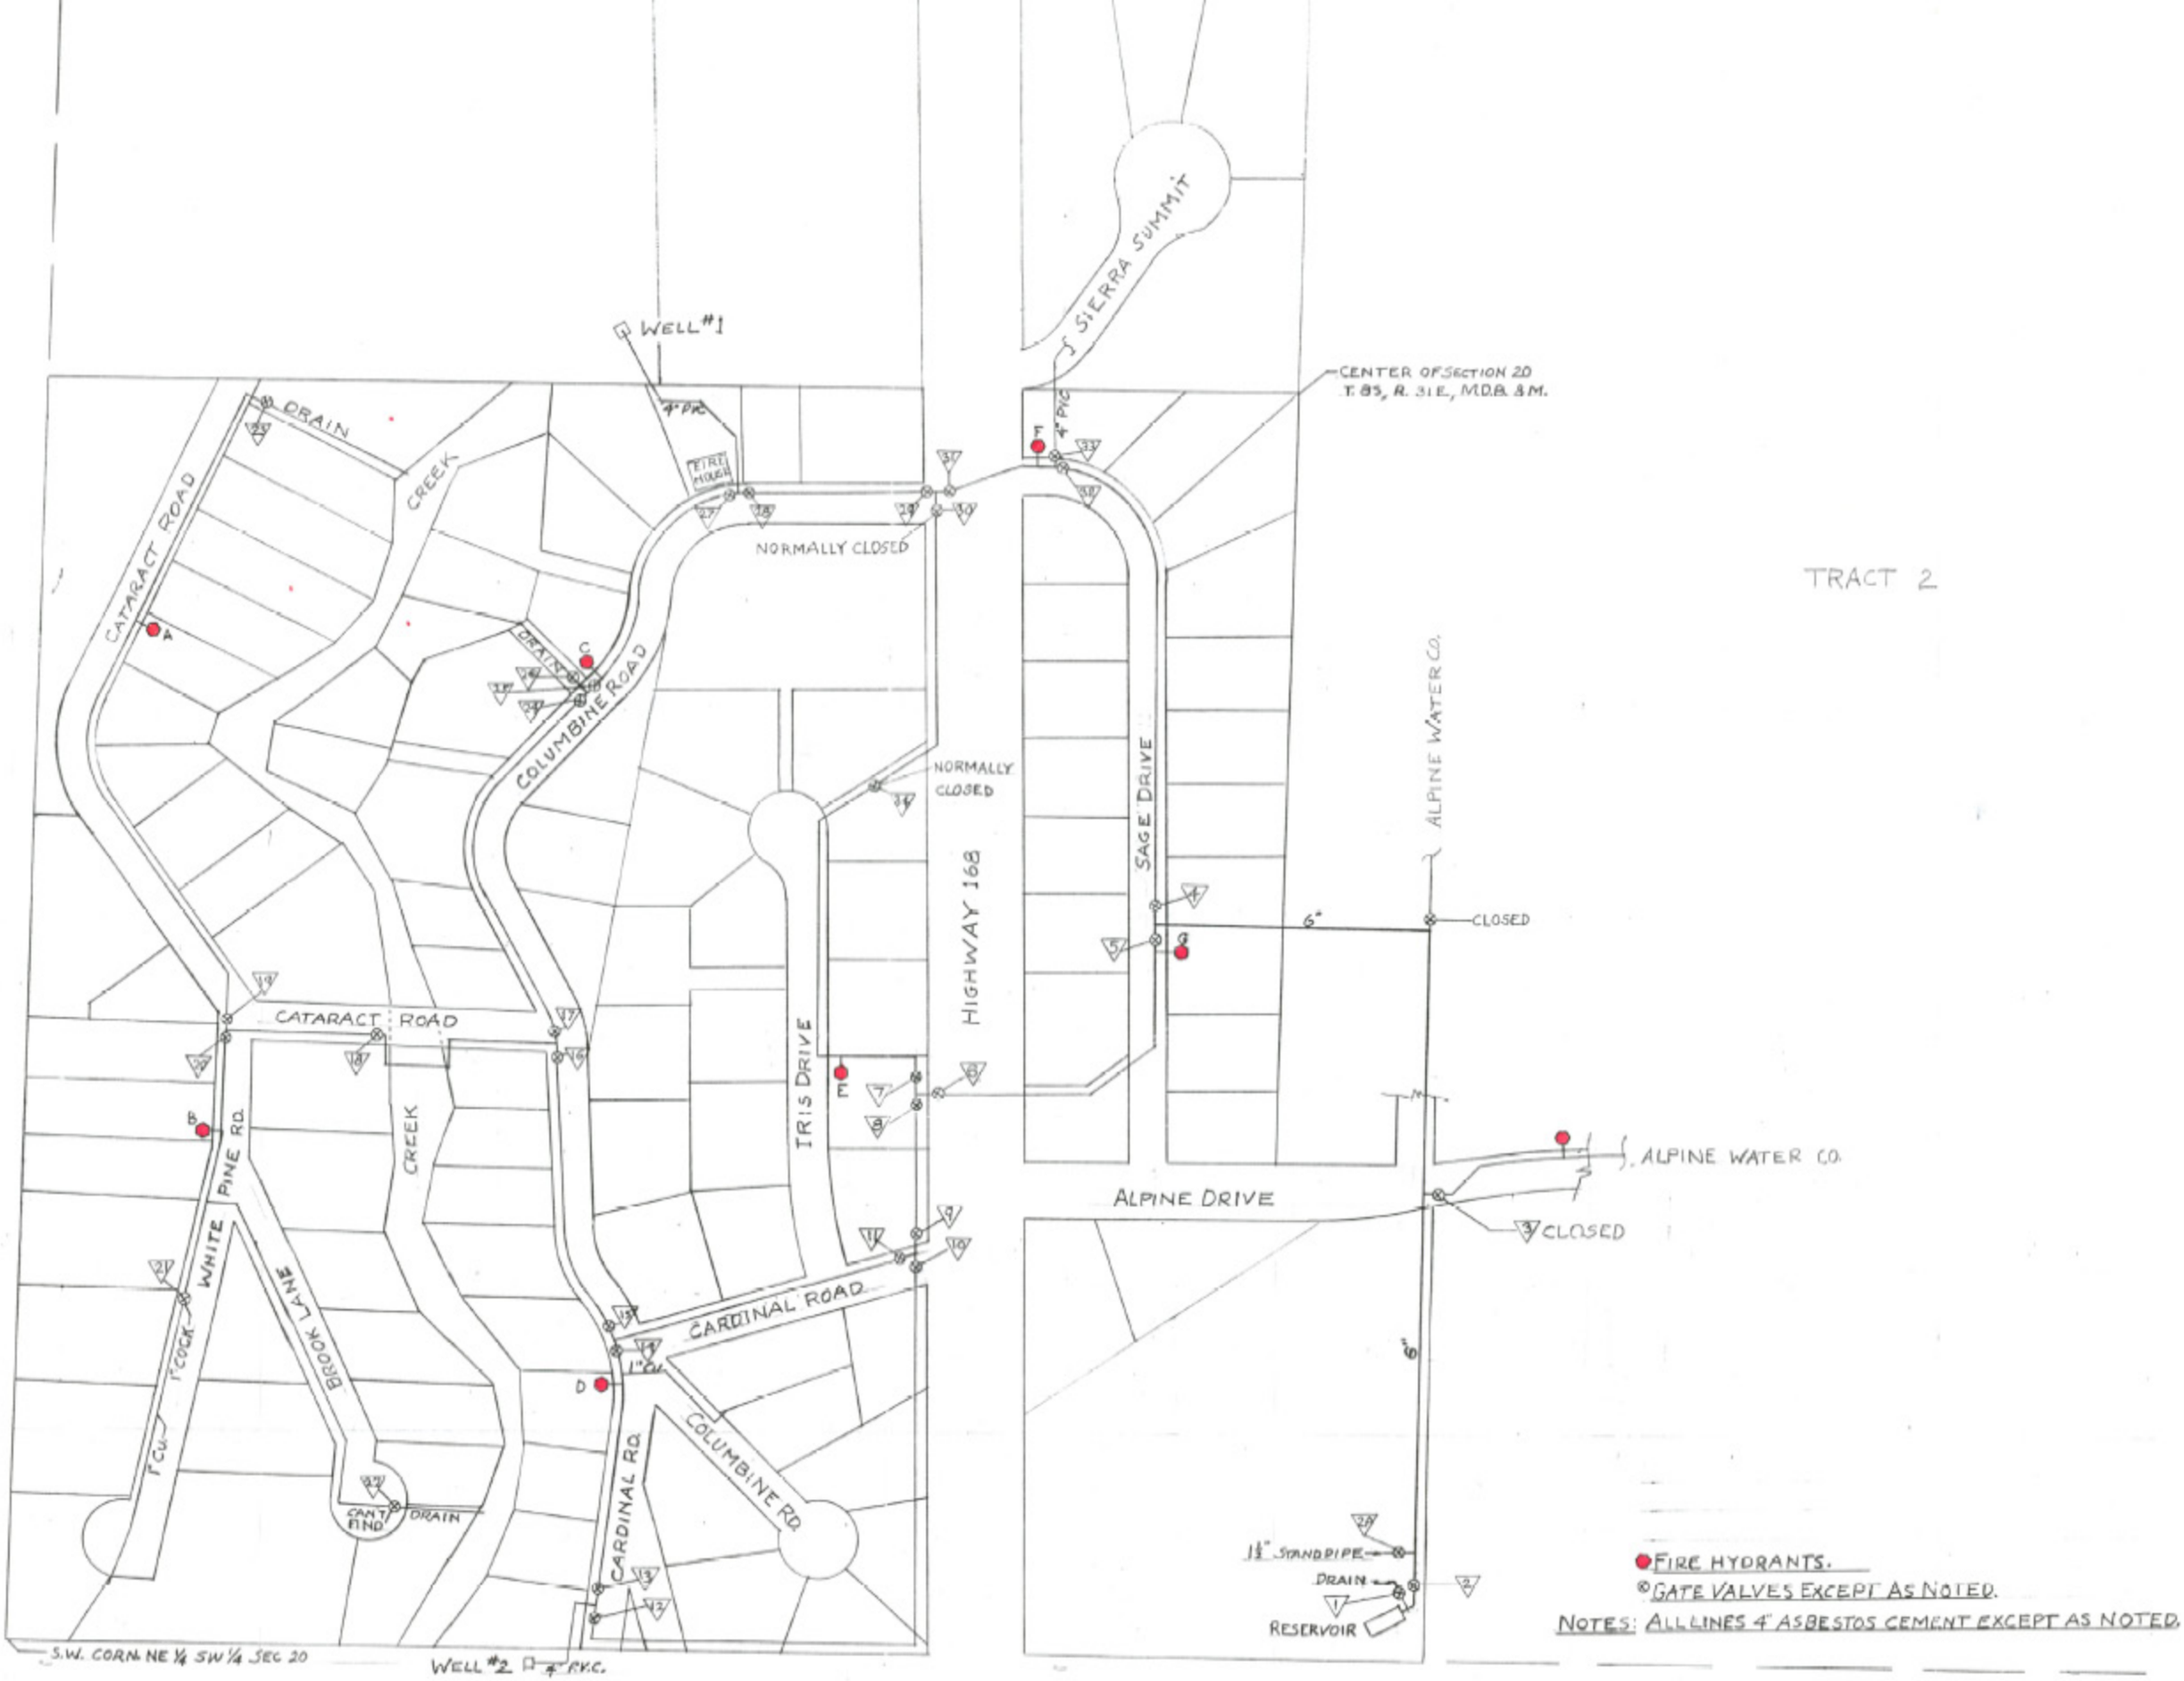
WELL #1
4" PVC
SIERRA SUMMIT
CENTER OF SECTION 20
T. 8S, R. 31E, M.D.B. & M.
TRACT 2
DRAIN
CREEK
CATARACT ROAD
NORMALLY CLOSED
COLUMBINE ROAD
NORMALLY CLOSED
HIGHWAY 168
SAGE DRIVE
ALPINE WATER CO.
6"
CLOSED
CATARACT ROAD
TRIS DRIVE
PINE RD.
WHITE
CREEK
ALPINE WATER CO.
ALPINE DRIVE
CLOSED
CARDINAL ROAD
BROOK LANE
1" COCK
1" CU.
CANT FIND
DRAIN
CARDINAL RD.
COLUMBINE RD.
1½" STANDPIPE
DRAIN
RESERVOIR
S.W. CORN. NE ¼ SW ¼ SEC 20
WELL #2
4" PVC.
FIRE HYDRANTS.
GATE VALVES EXCEPT AS NOTED.
NOTES: ALL LINES 4" ASBESTOS CEMENT EXCEPT AS NOTED.